


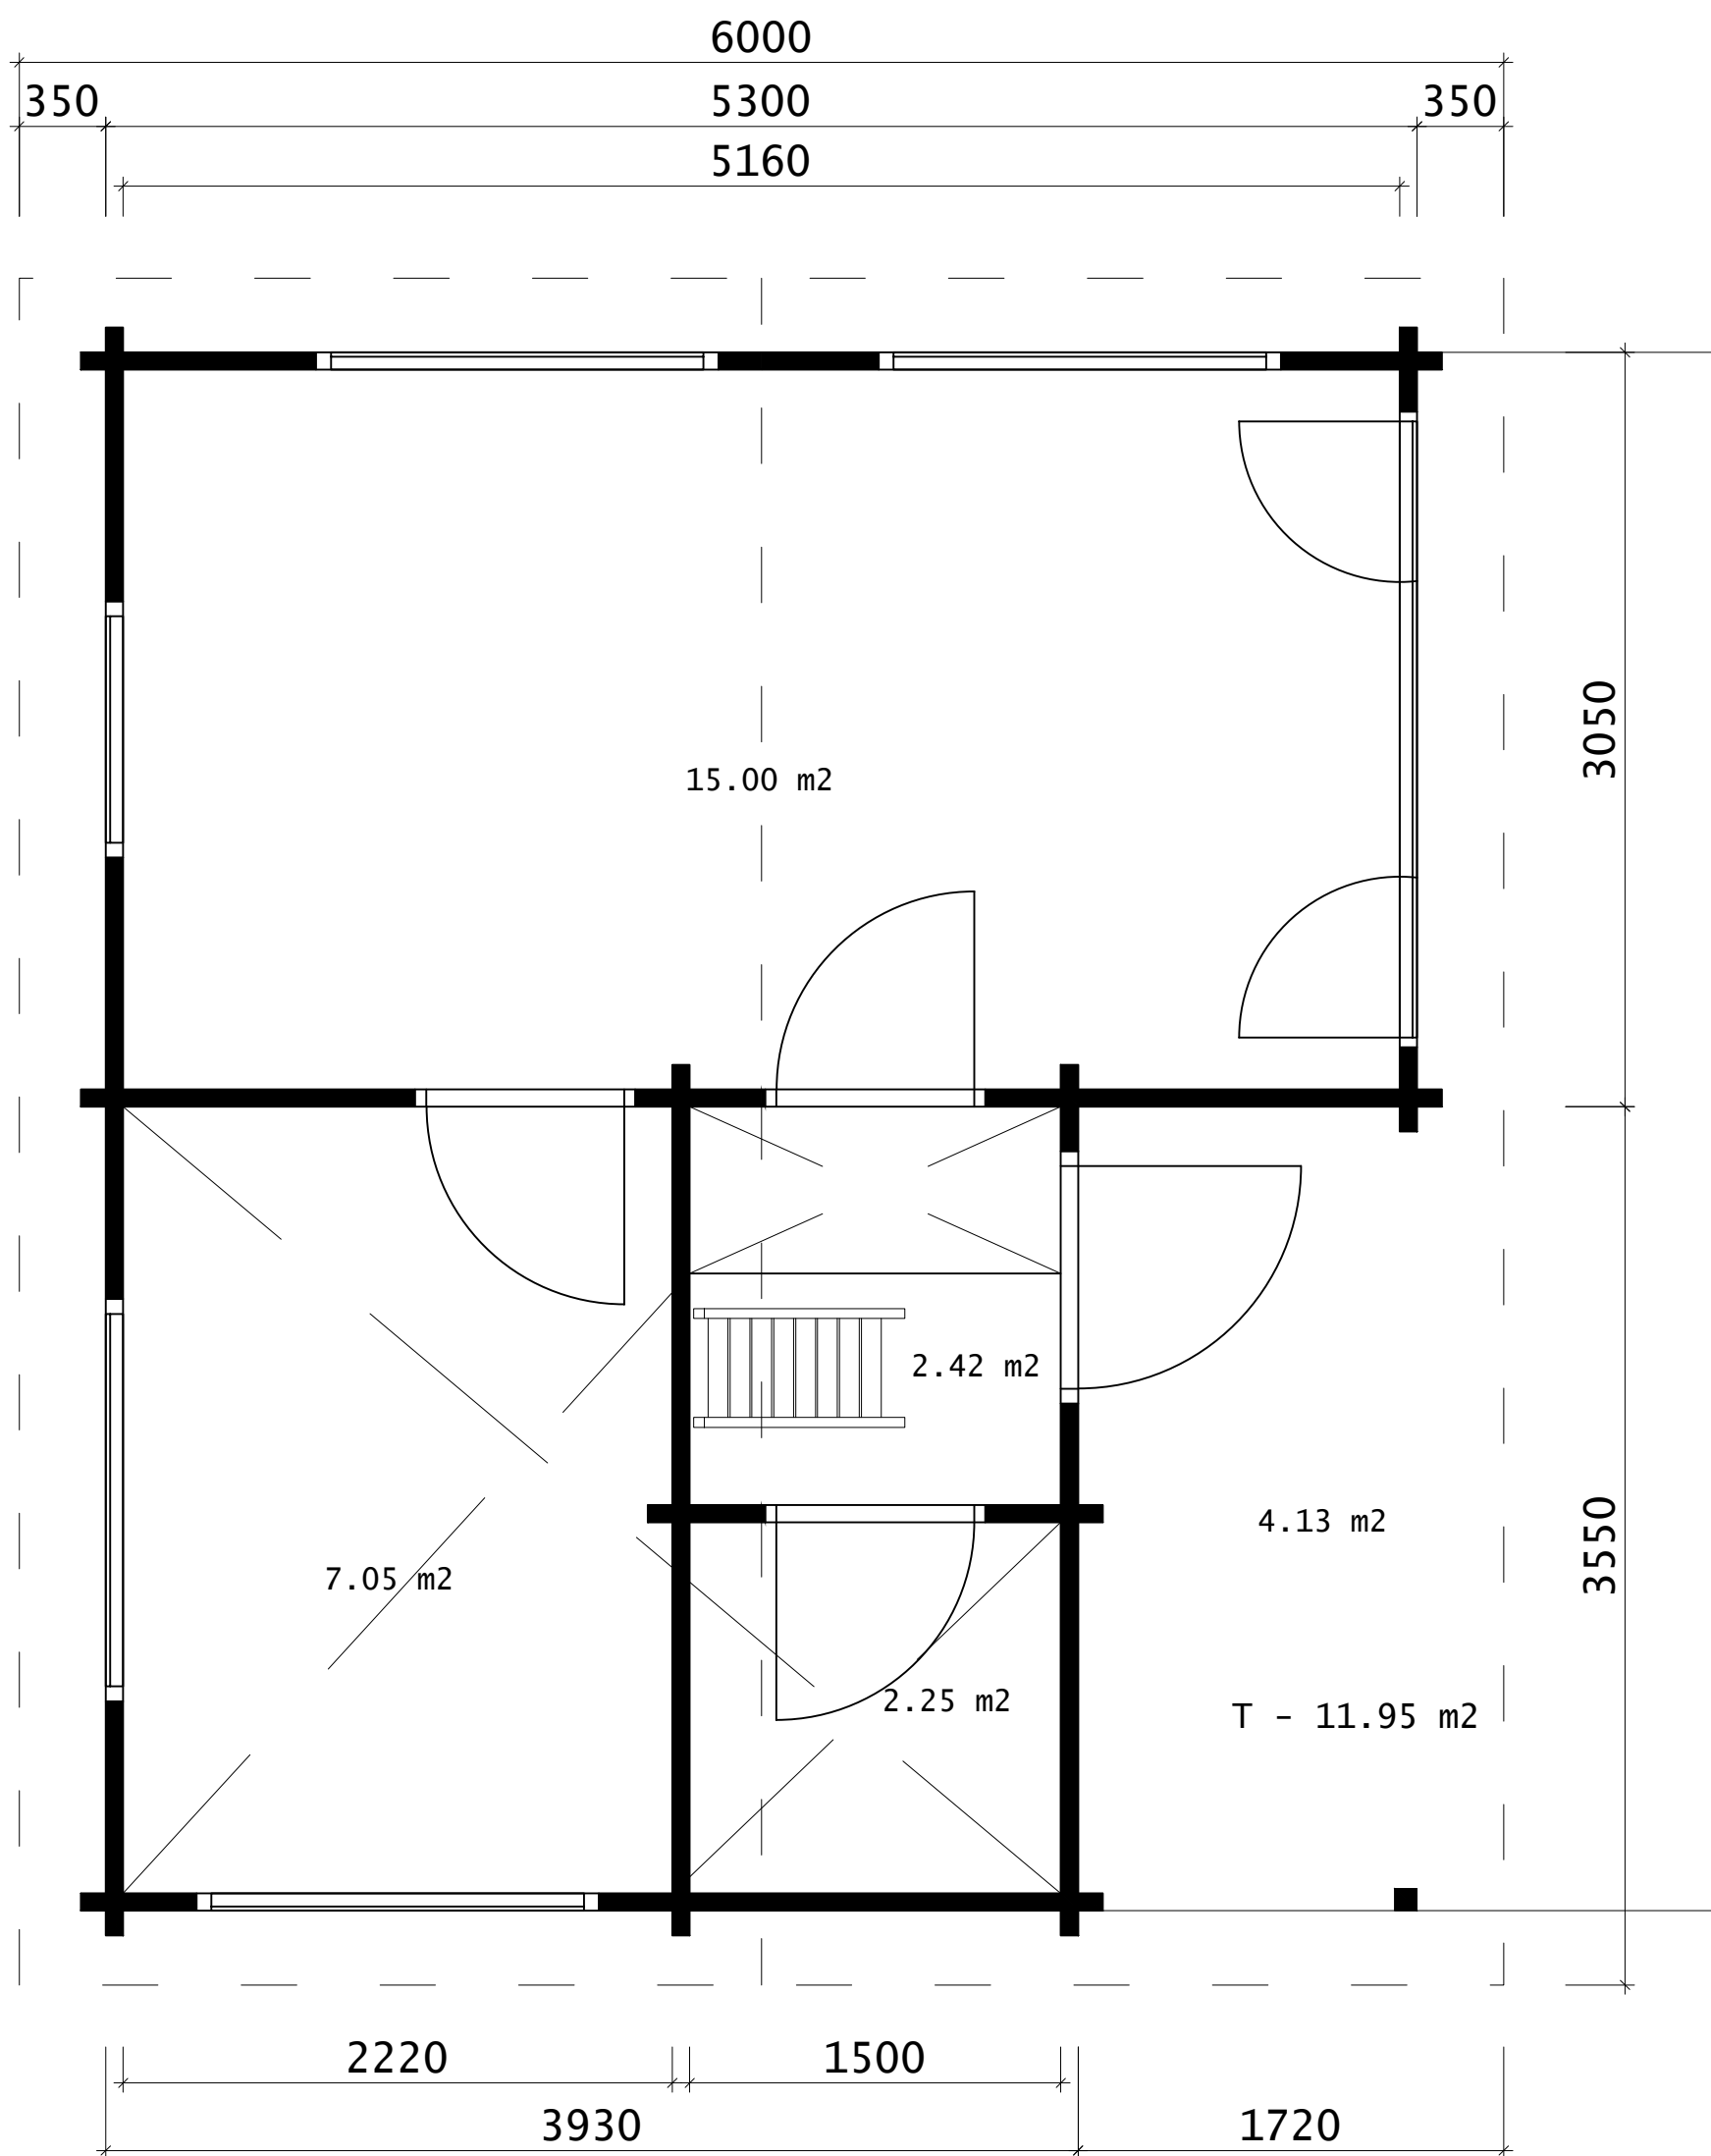

3180

3790

10.65 m²

673

937

1570